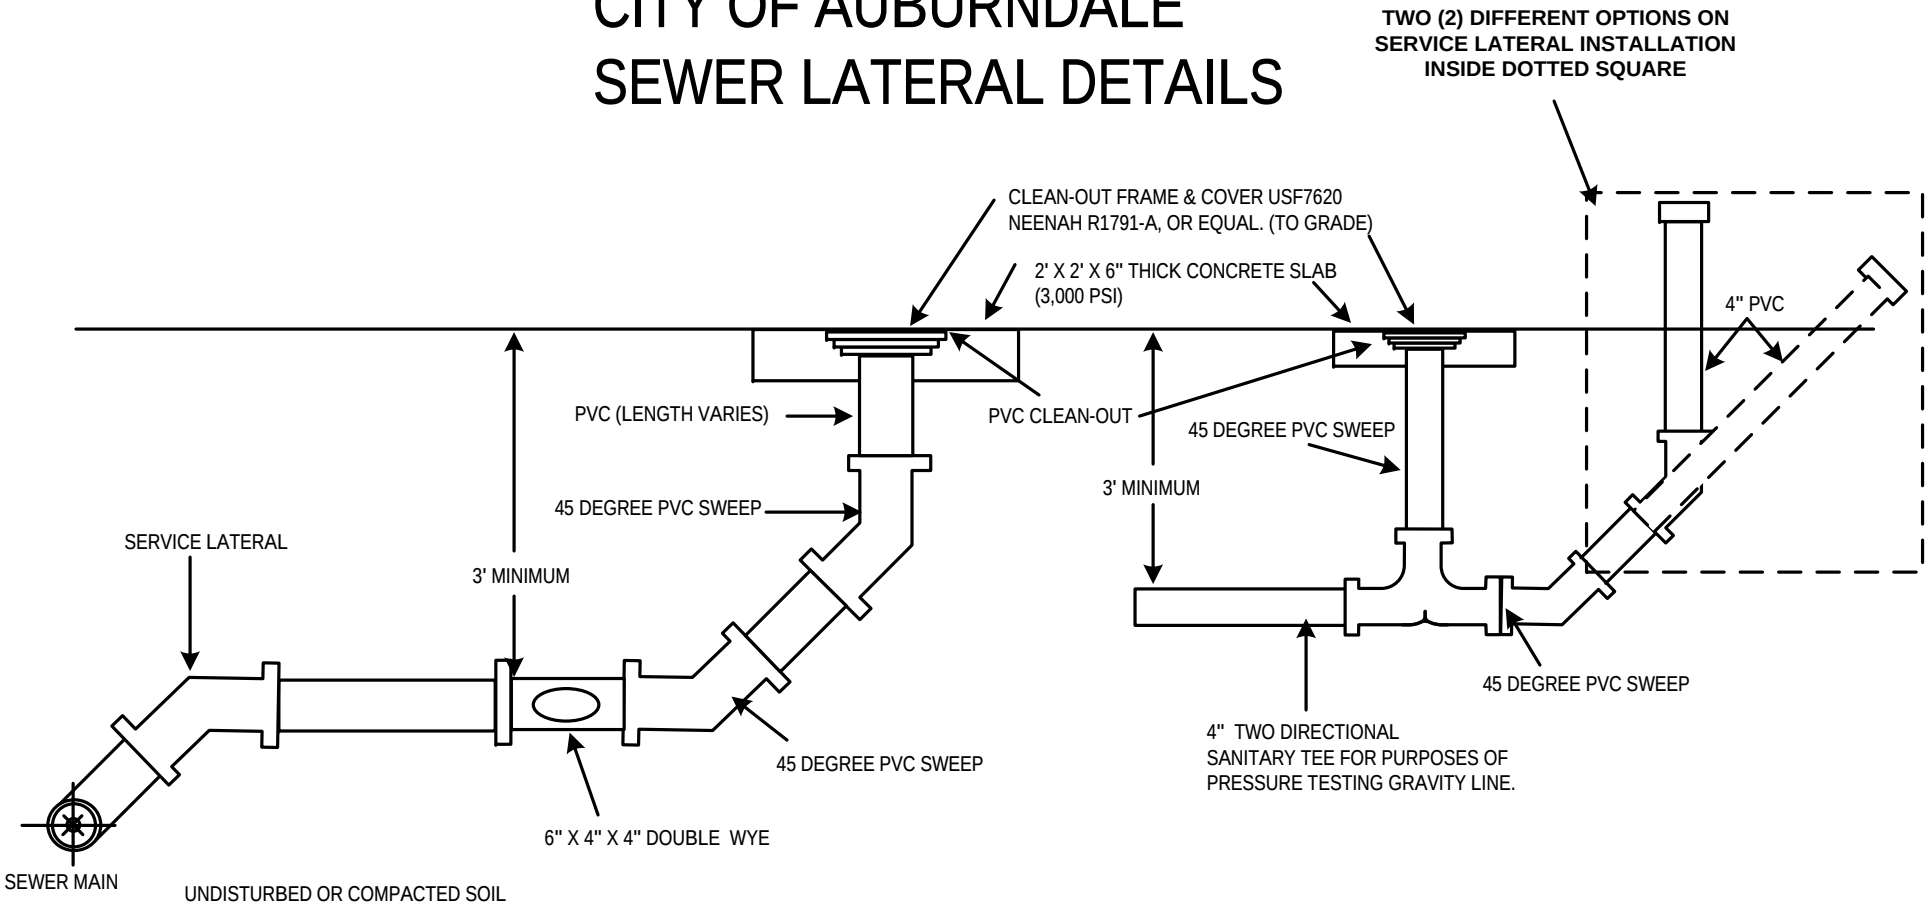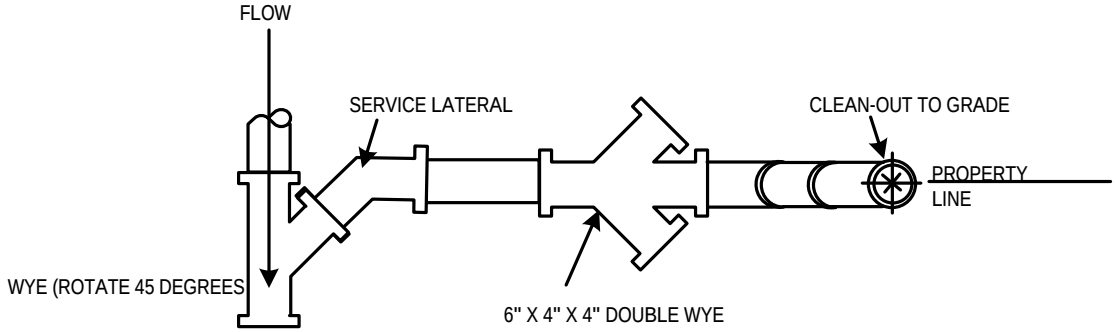CITY OF AUBURNDALE
SEWER LATERAL DETAILS