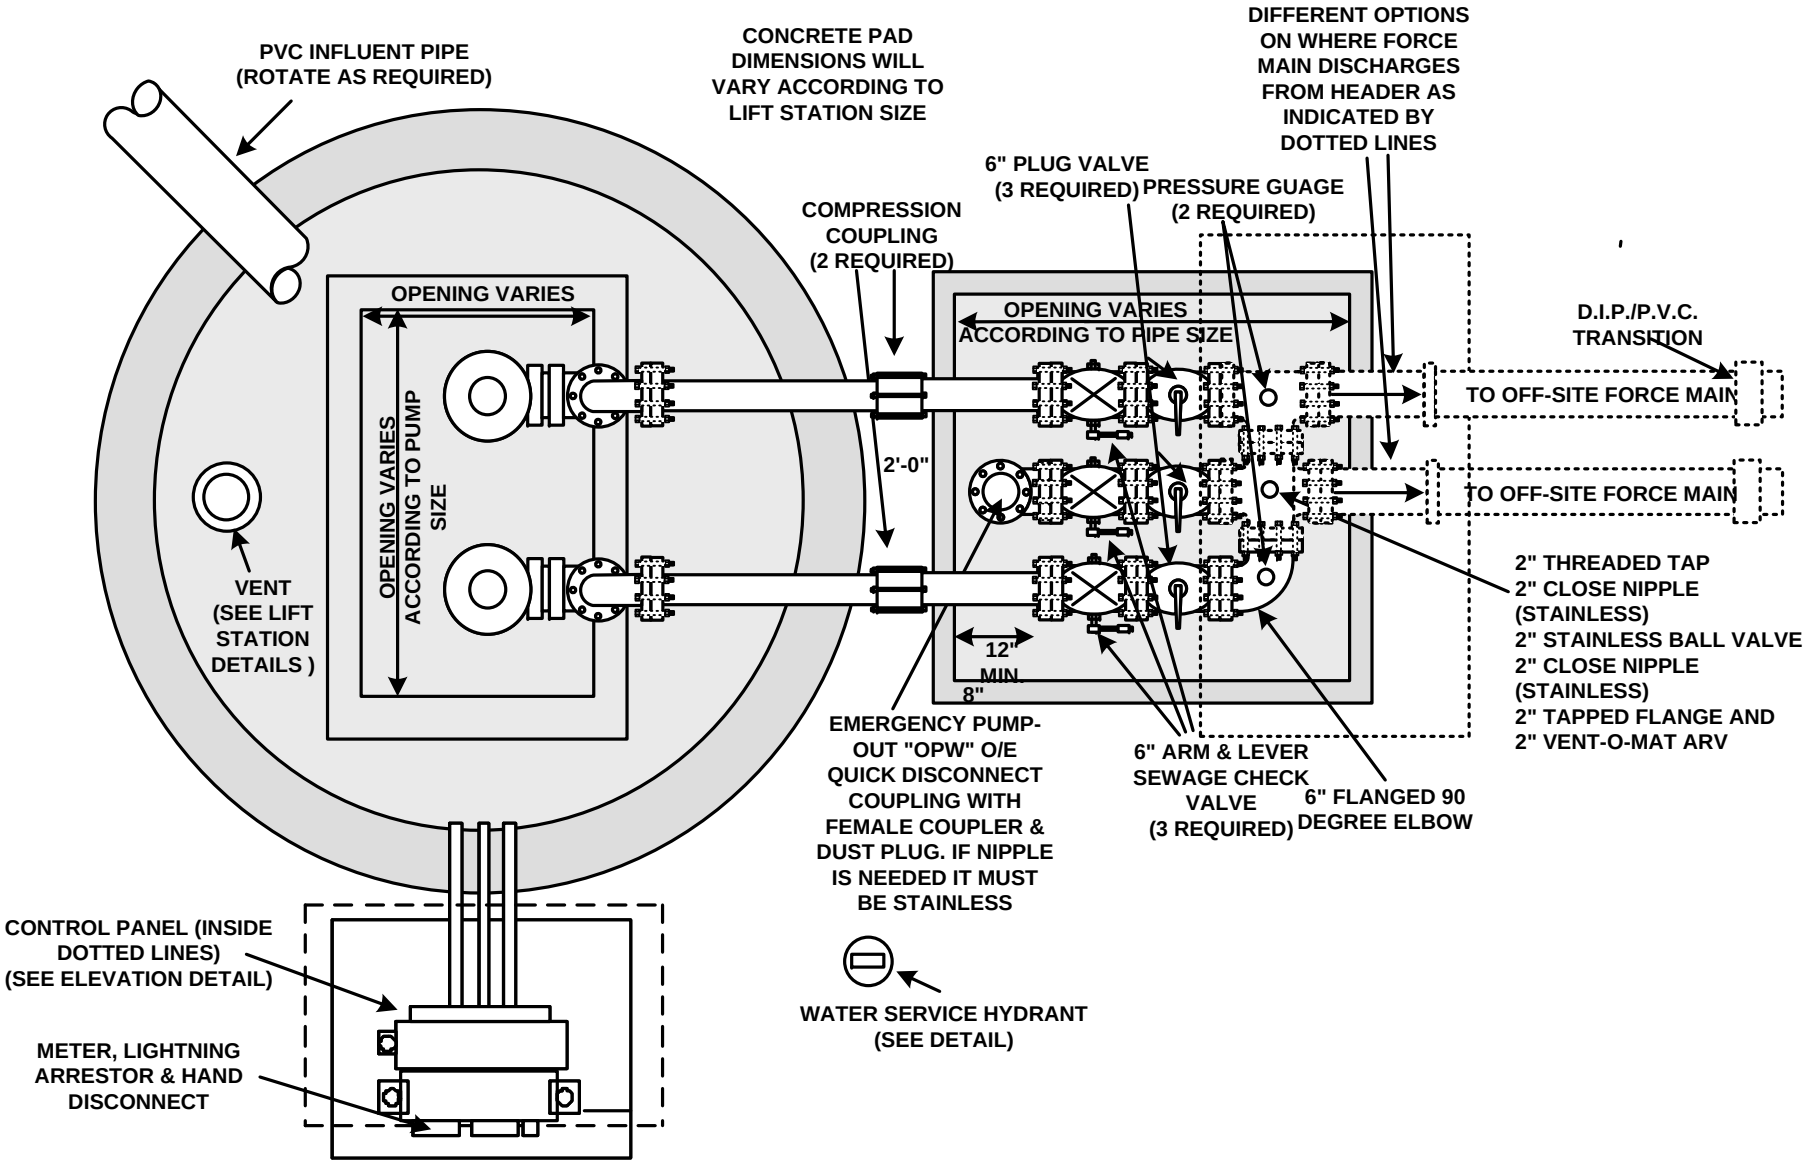CITY OF AUBURNDALE
LIFT STATION TOP VIEW
DETAILS