# CITY OF AUBURNDALE
# WASHDOWN HYDRANT
# AND BACKFLOW DEVICE
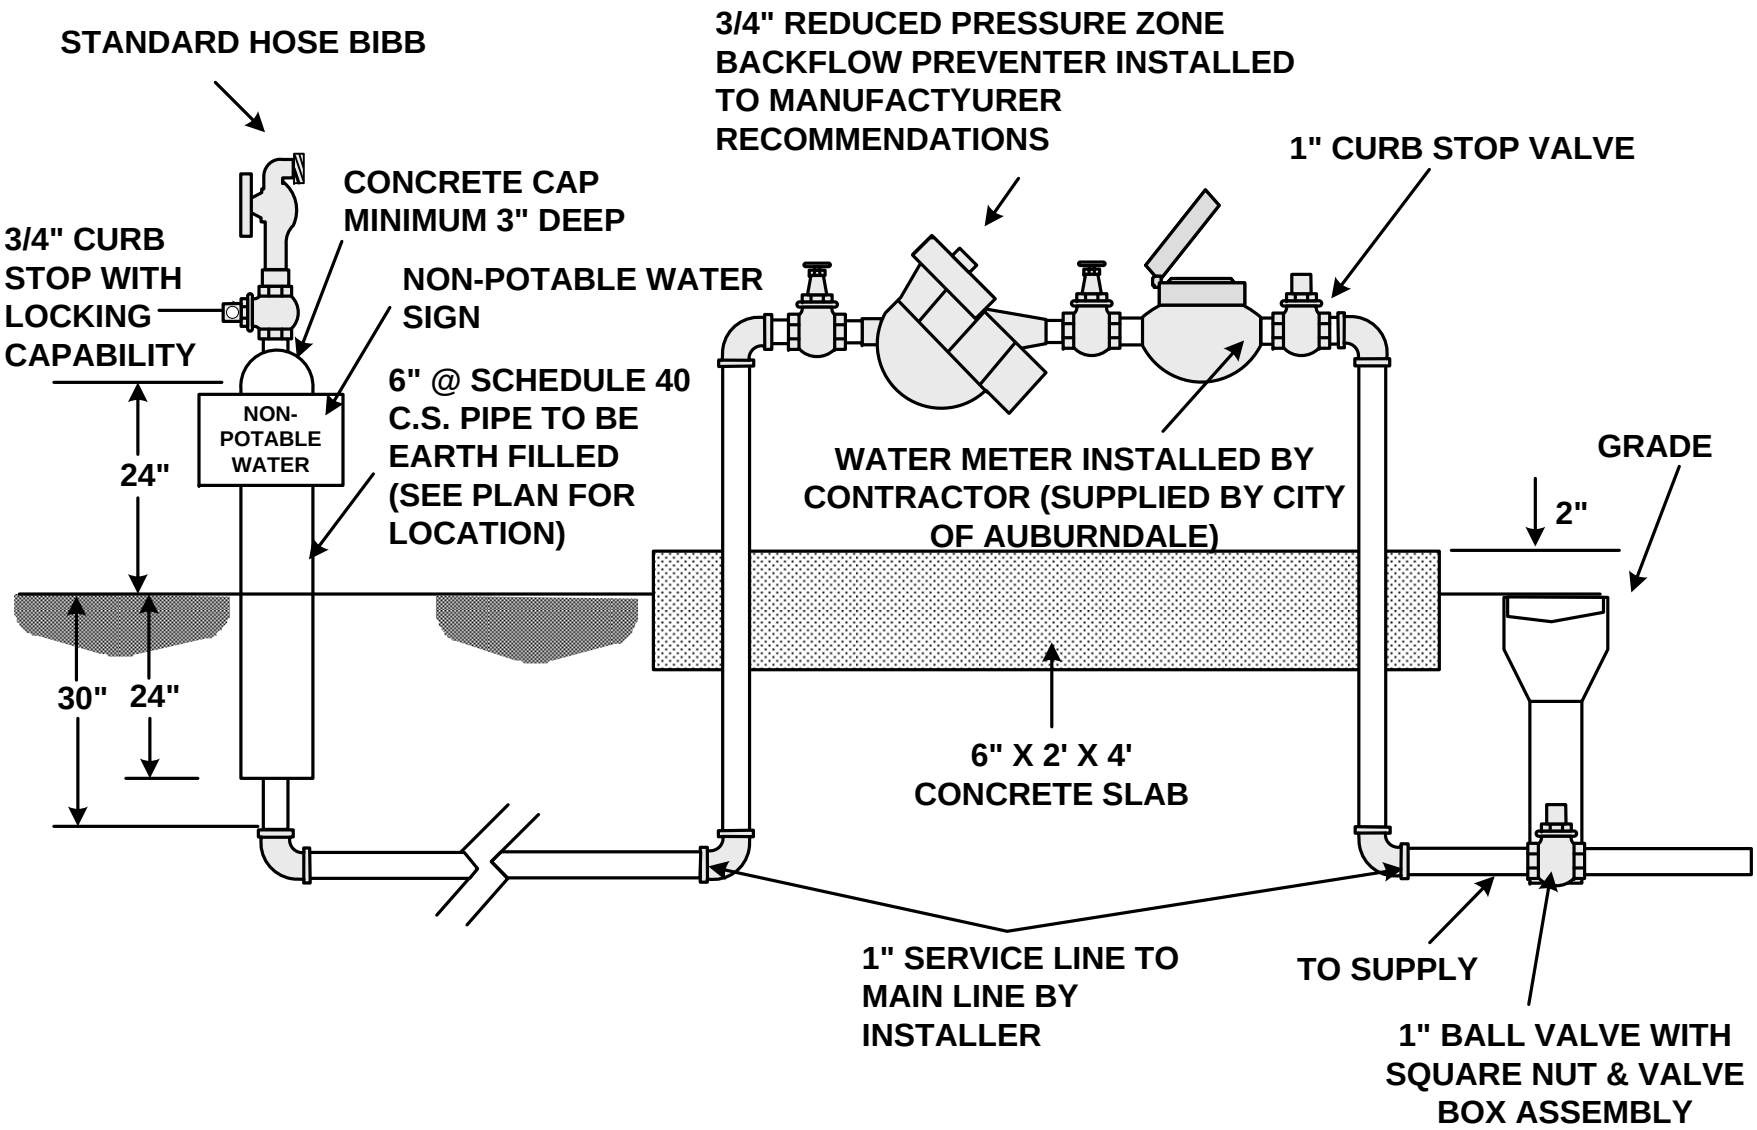
**SCALE: NONE**