CITY OF AUBURNDALE
LIFT STATION DETAILS
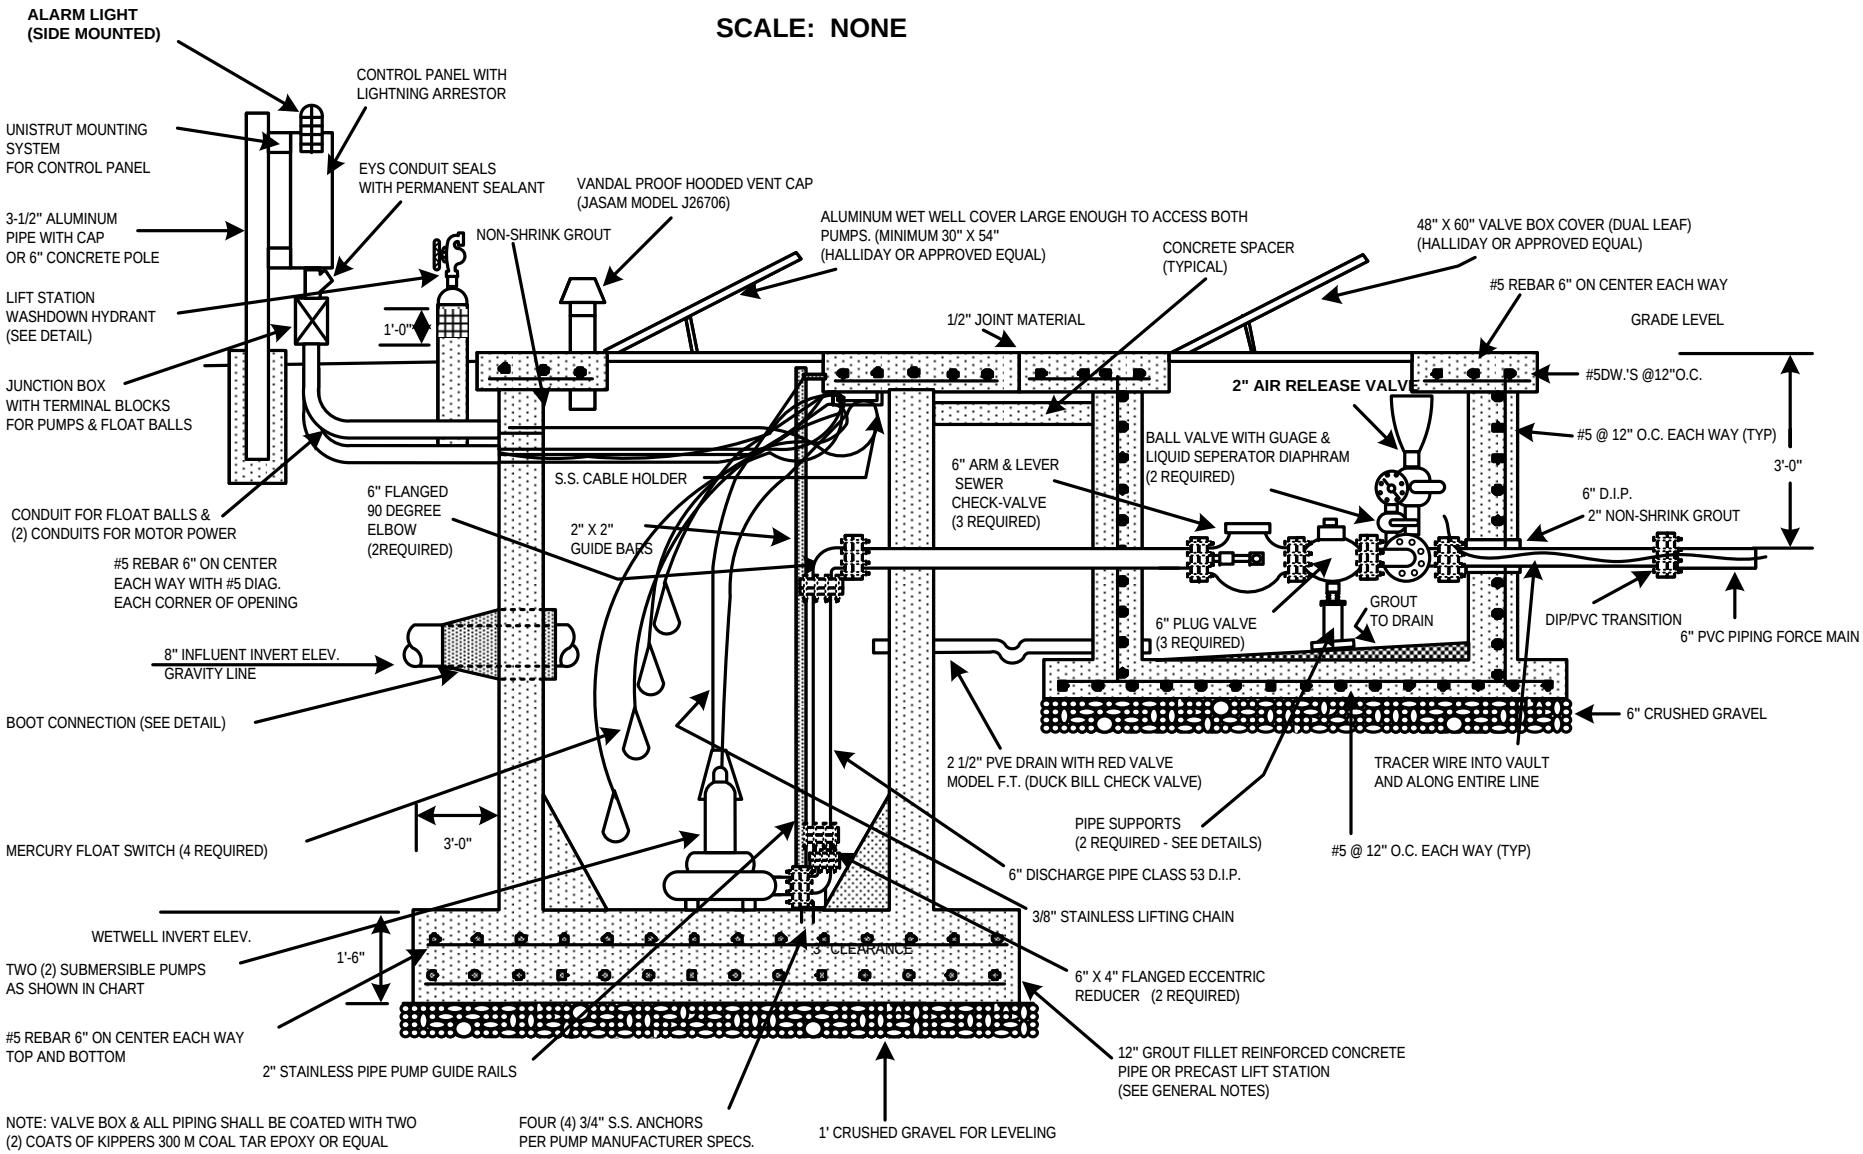
SCALE: NONE